EXTERNAL PERFORMANCE SPACE

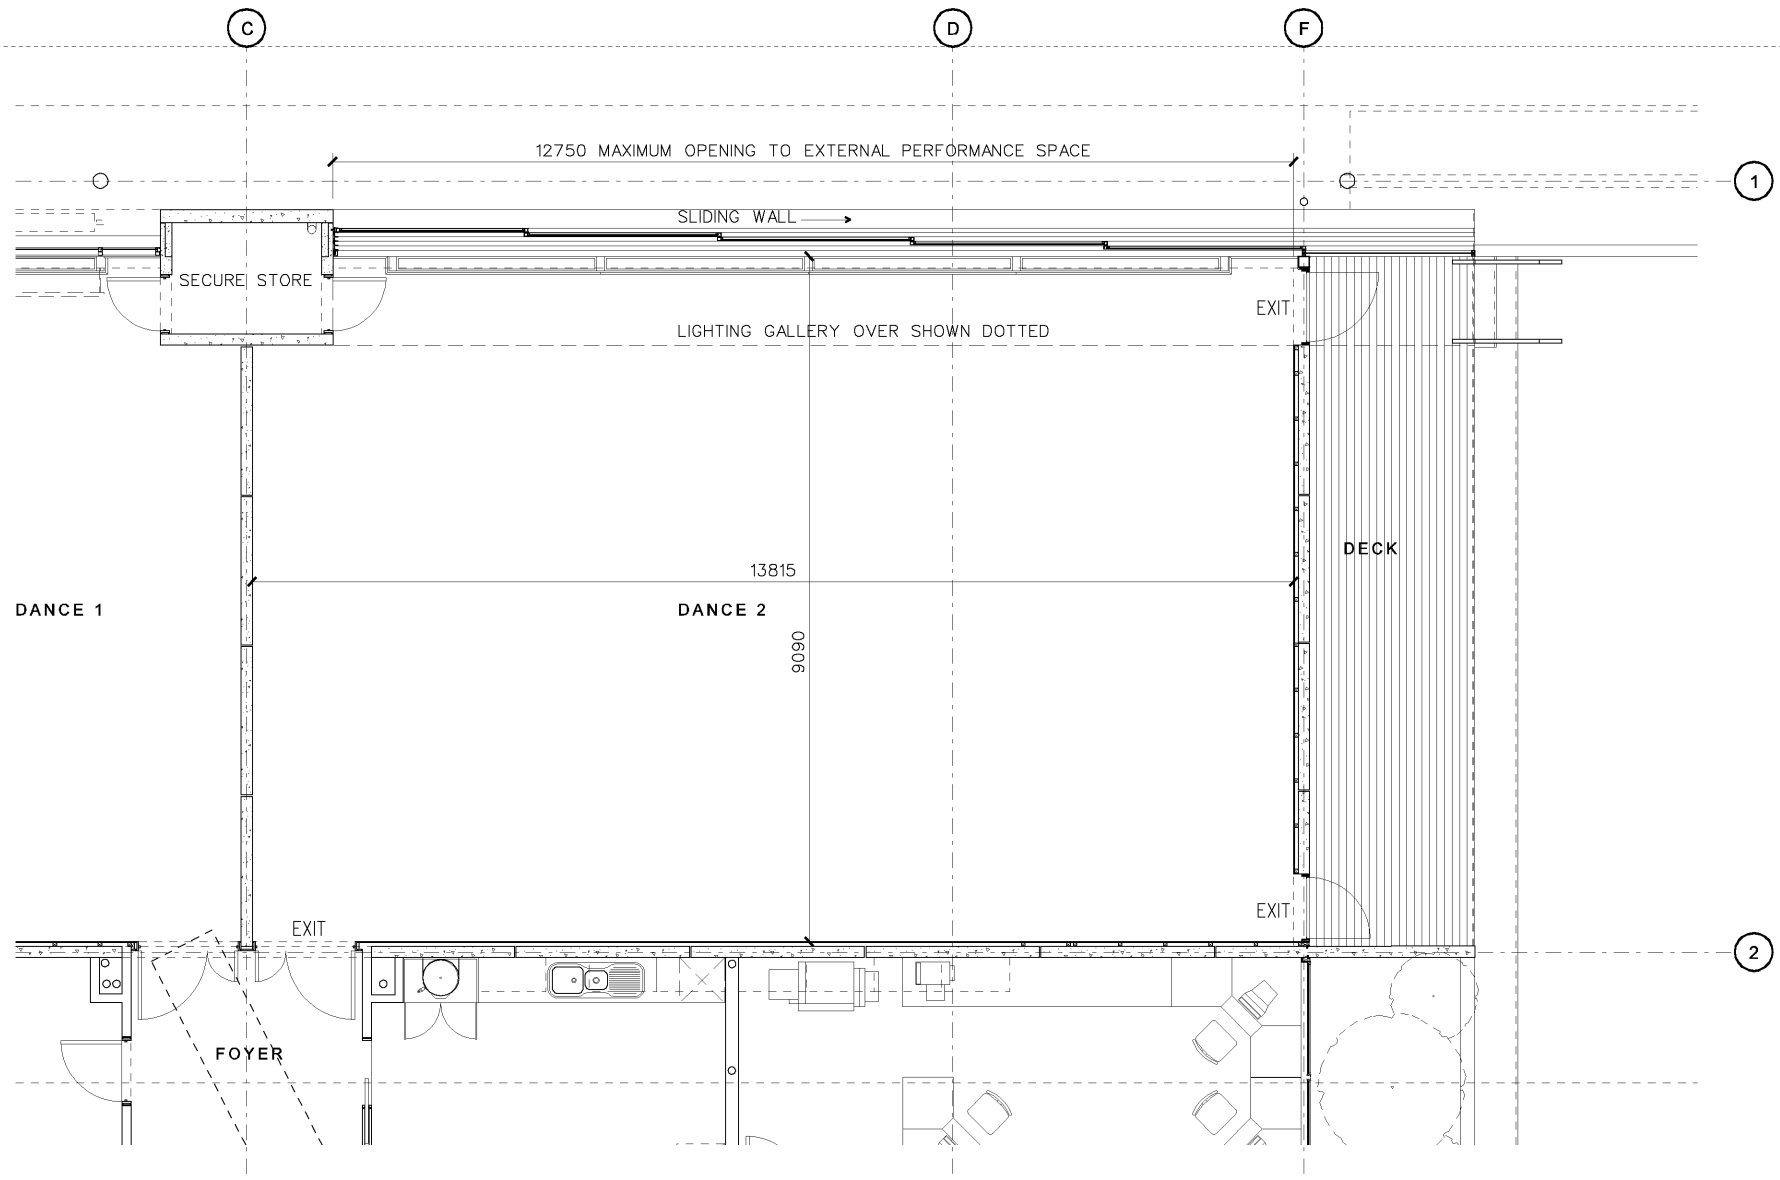

DANCE 2 - FLOOR PLAN

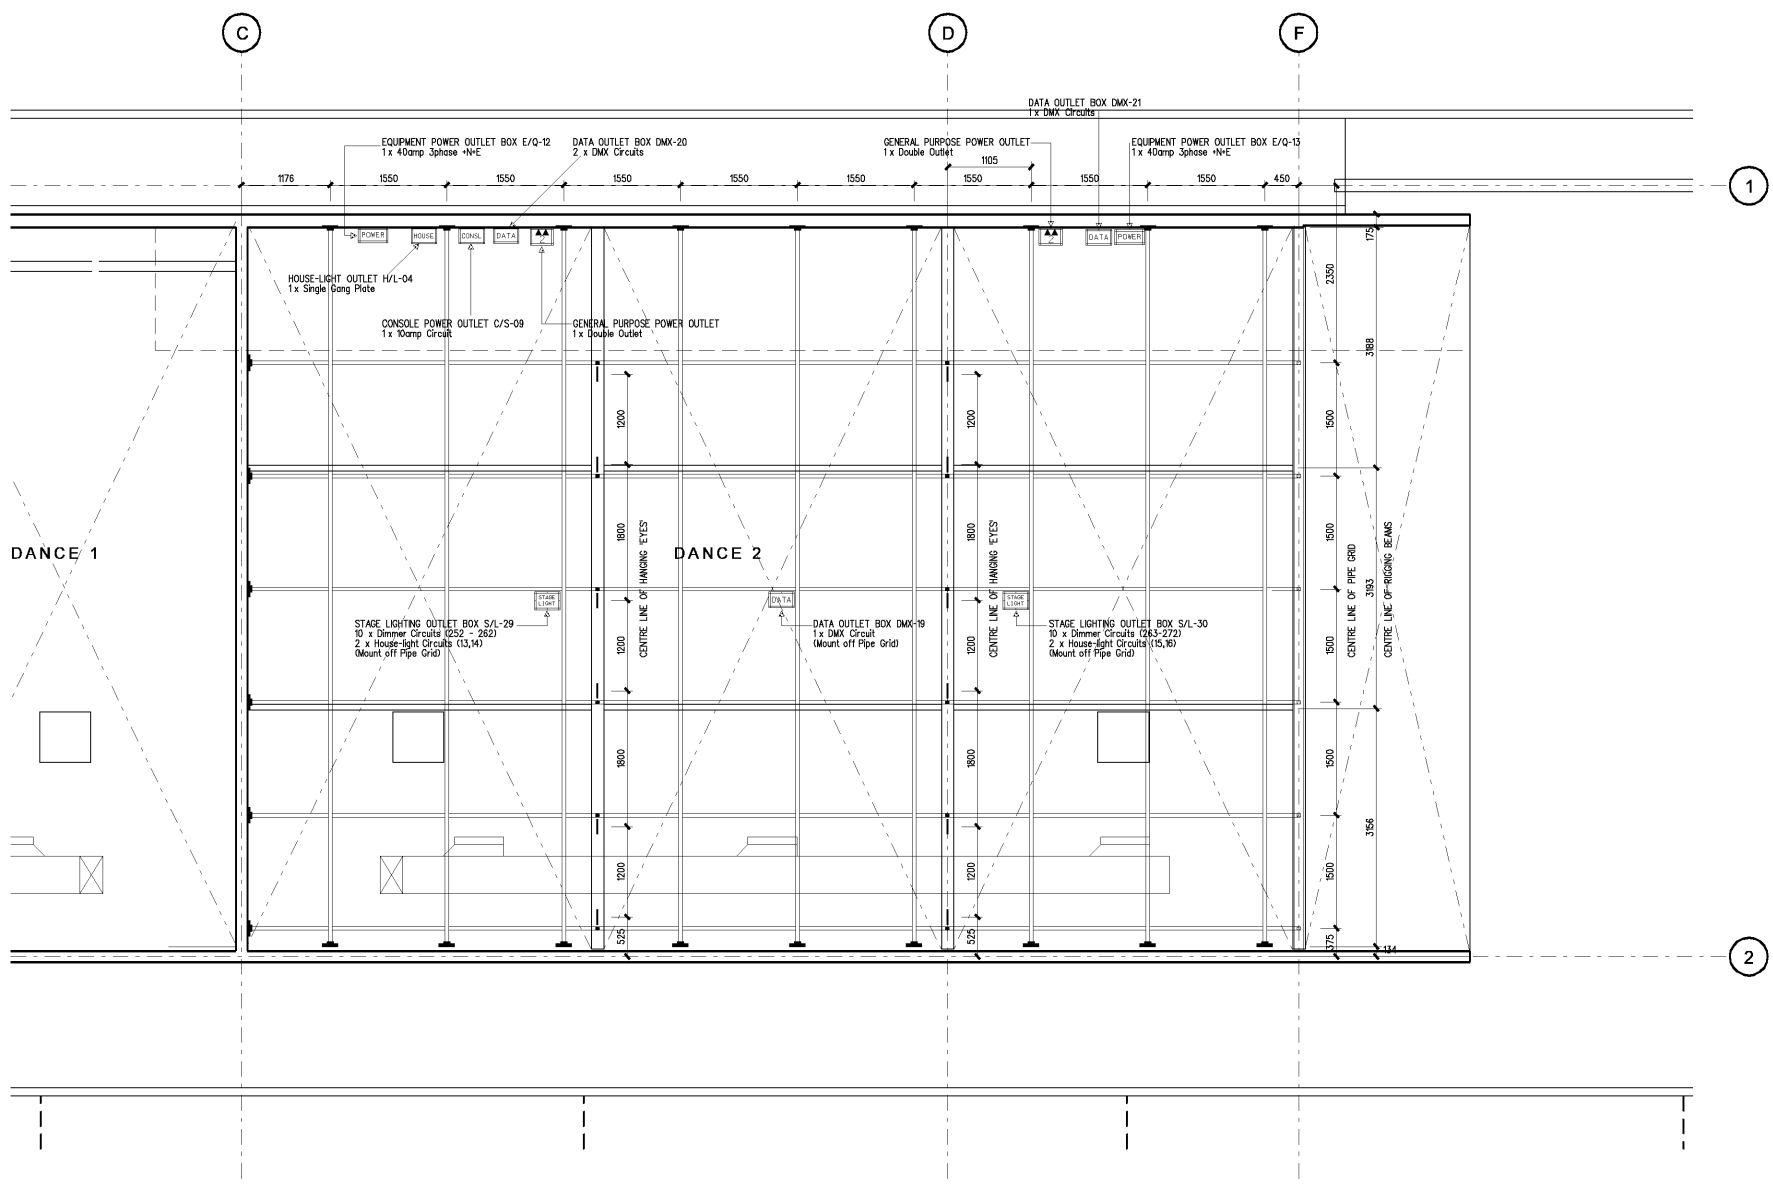

PIPE FLANGE FIXED TO WALL

PIPE DROPPER FIXED OFF ROOF TRUSSES

HANGING EYE FIXED TO THE UNDERSIDE OF THE ROOF TRUSSES

PIPE GRID TO BE MANUFACTURED FROM 48mm O.D. HEAVY DUTY STEEL PIPE

DANCE 2 - LIGHTING GRID PLAN